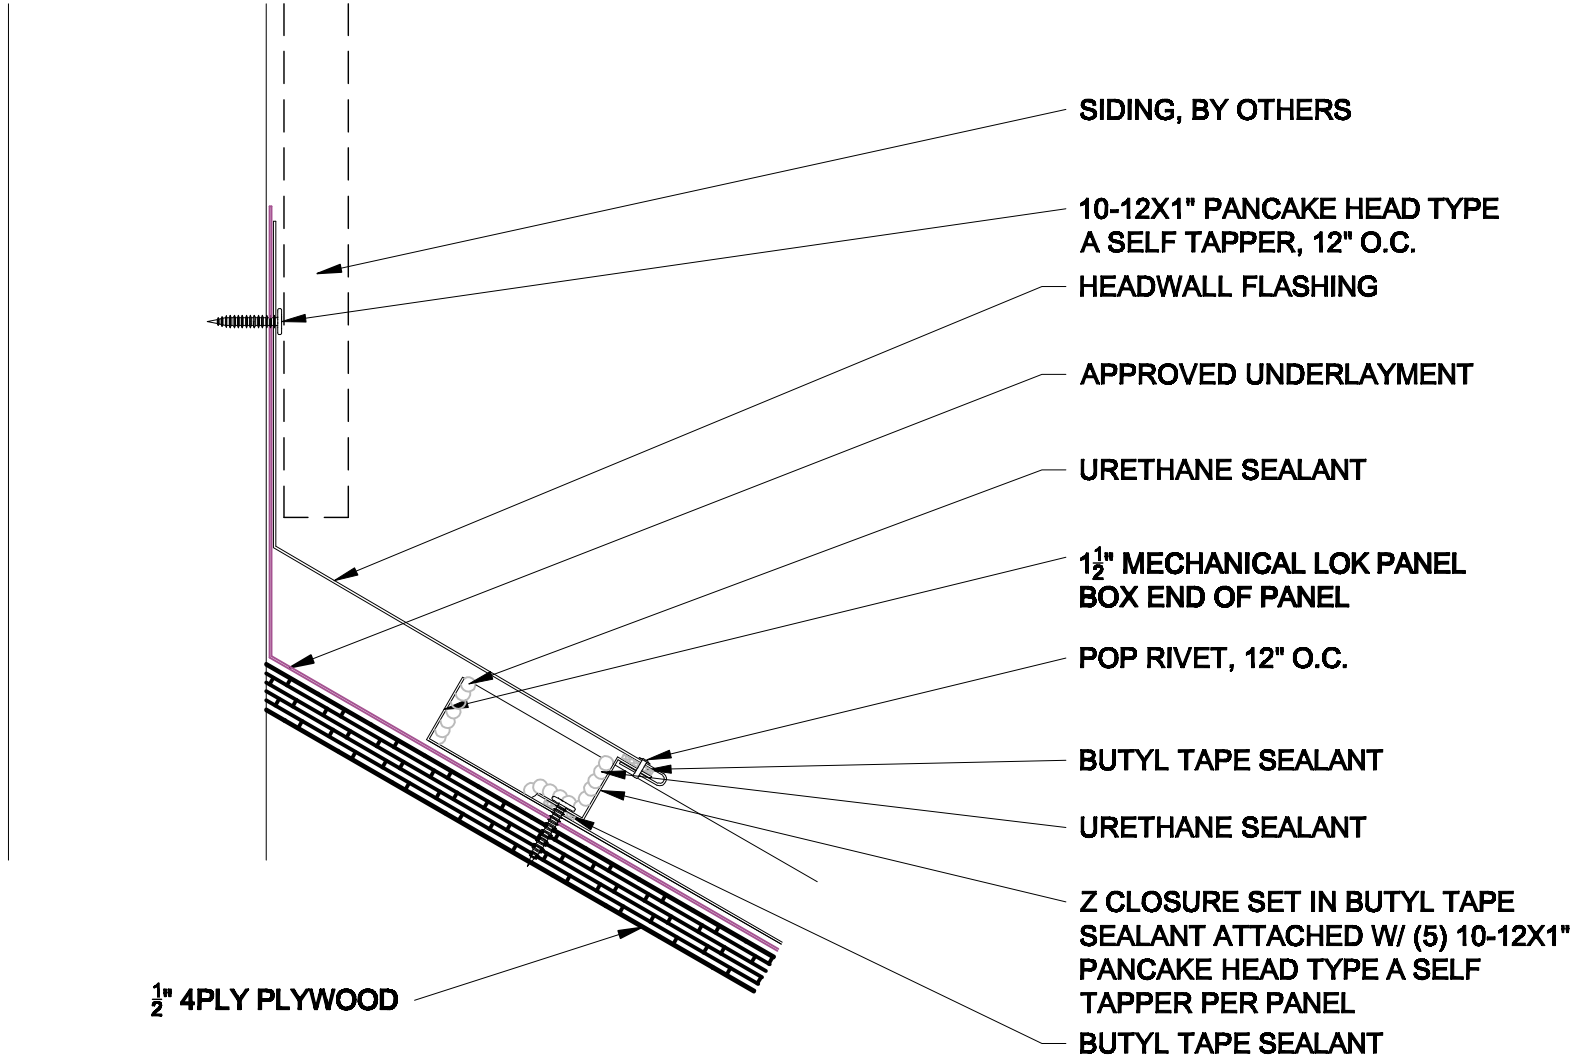

"KBS"

FIXED HIGH EAVE PARAPET

1.5-16-24 MECHANICAL LOK