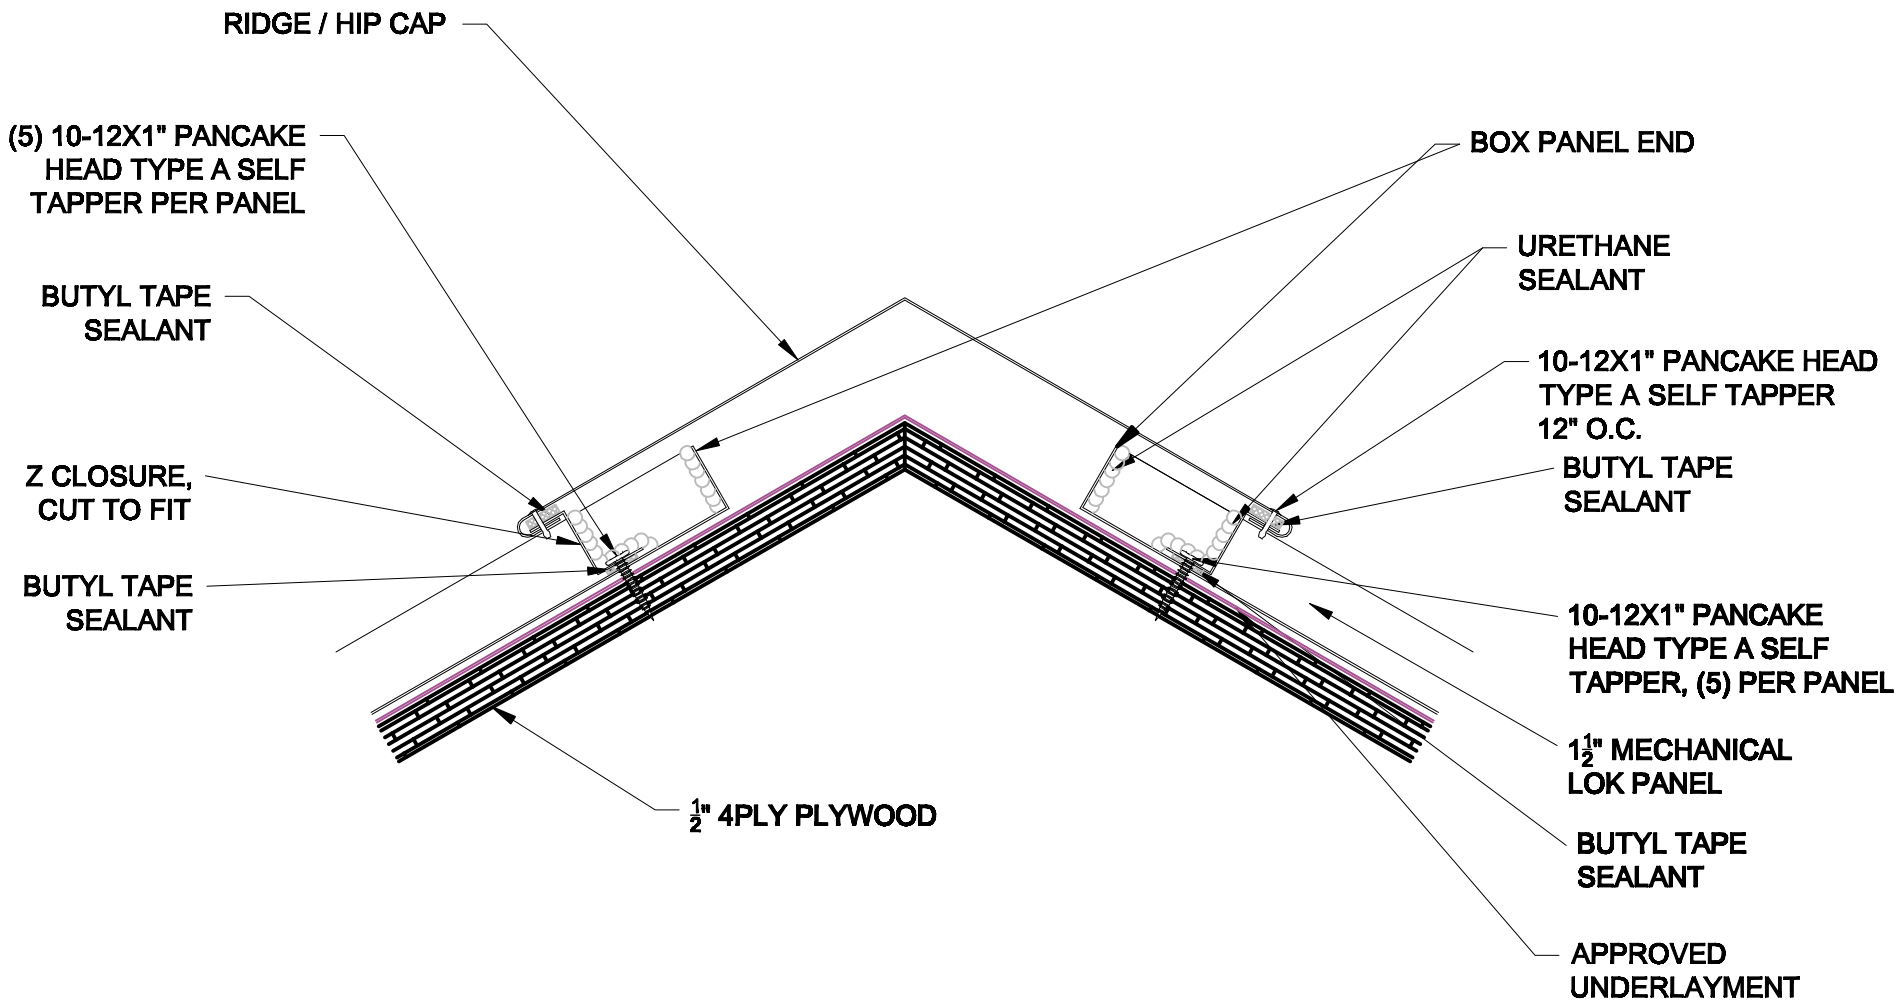

"KBS"

FIXED RIDGE/HIP

1.5-16-24 MECHANICAL LOK